The copyright in this document (Including its electronic form) shall remain vested in Faber Maunsell Ltd but the client shall have a licence to copy and use the document for the purposes for which it was provided.
Faber Maunsell shall not be liable for for the use by any person of this document for any purposes other than that for which the same was provided by Faber Maunsell
This document shall not be reproduced in whole or in part or relied upon by third parties for any use whatsoever without the express written authority of Faber Maunsell.

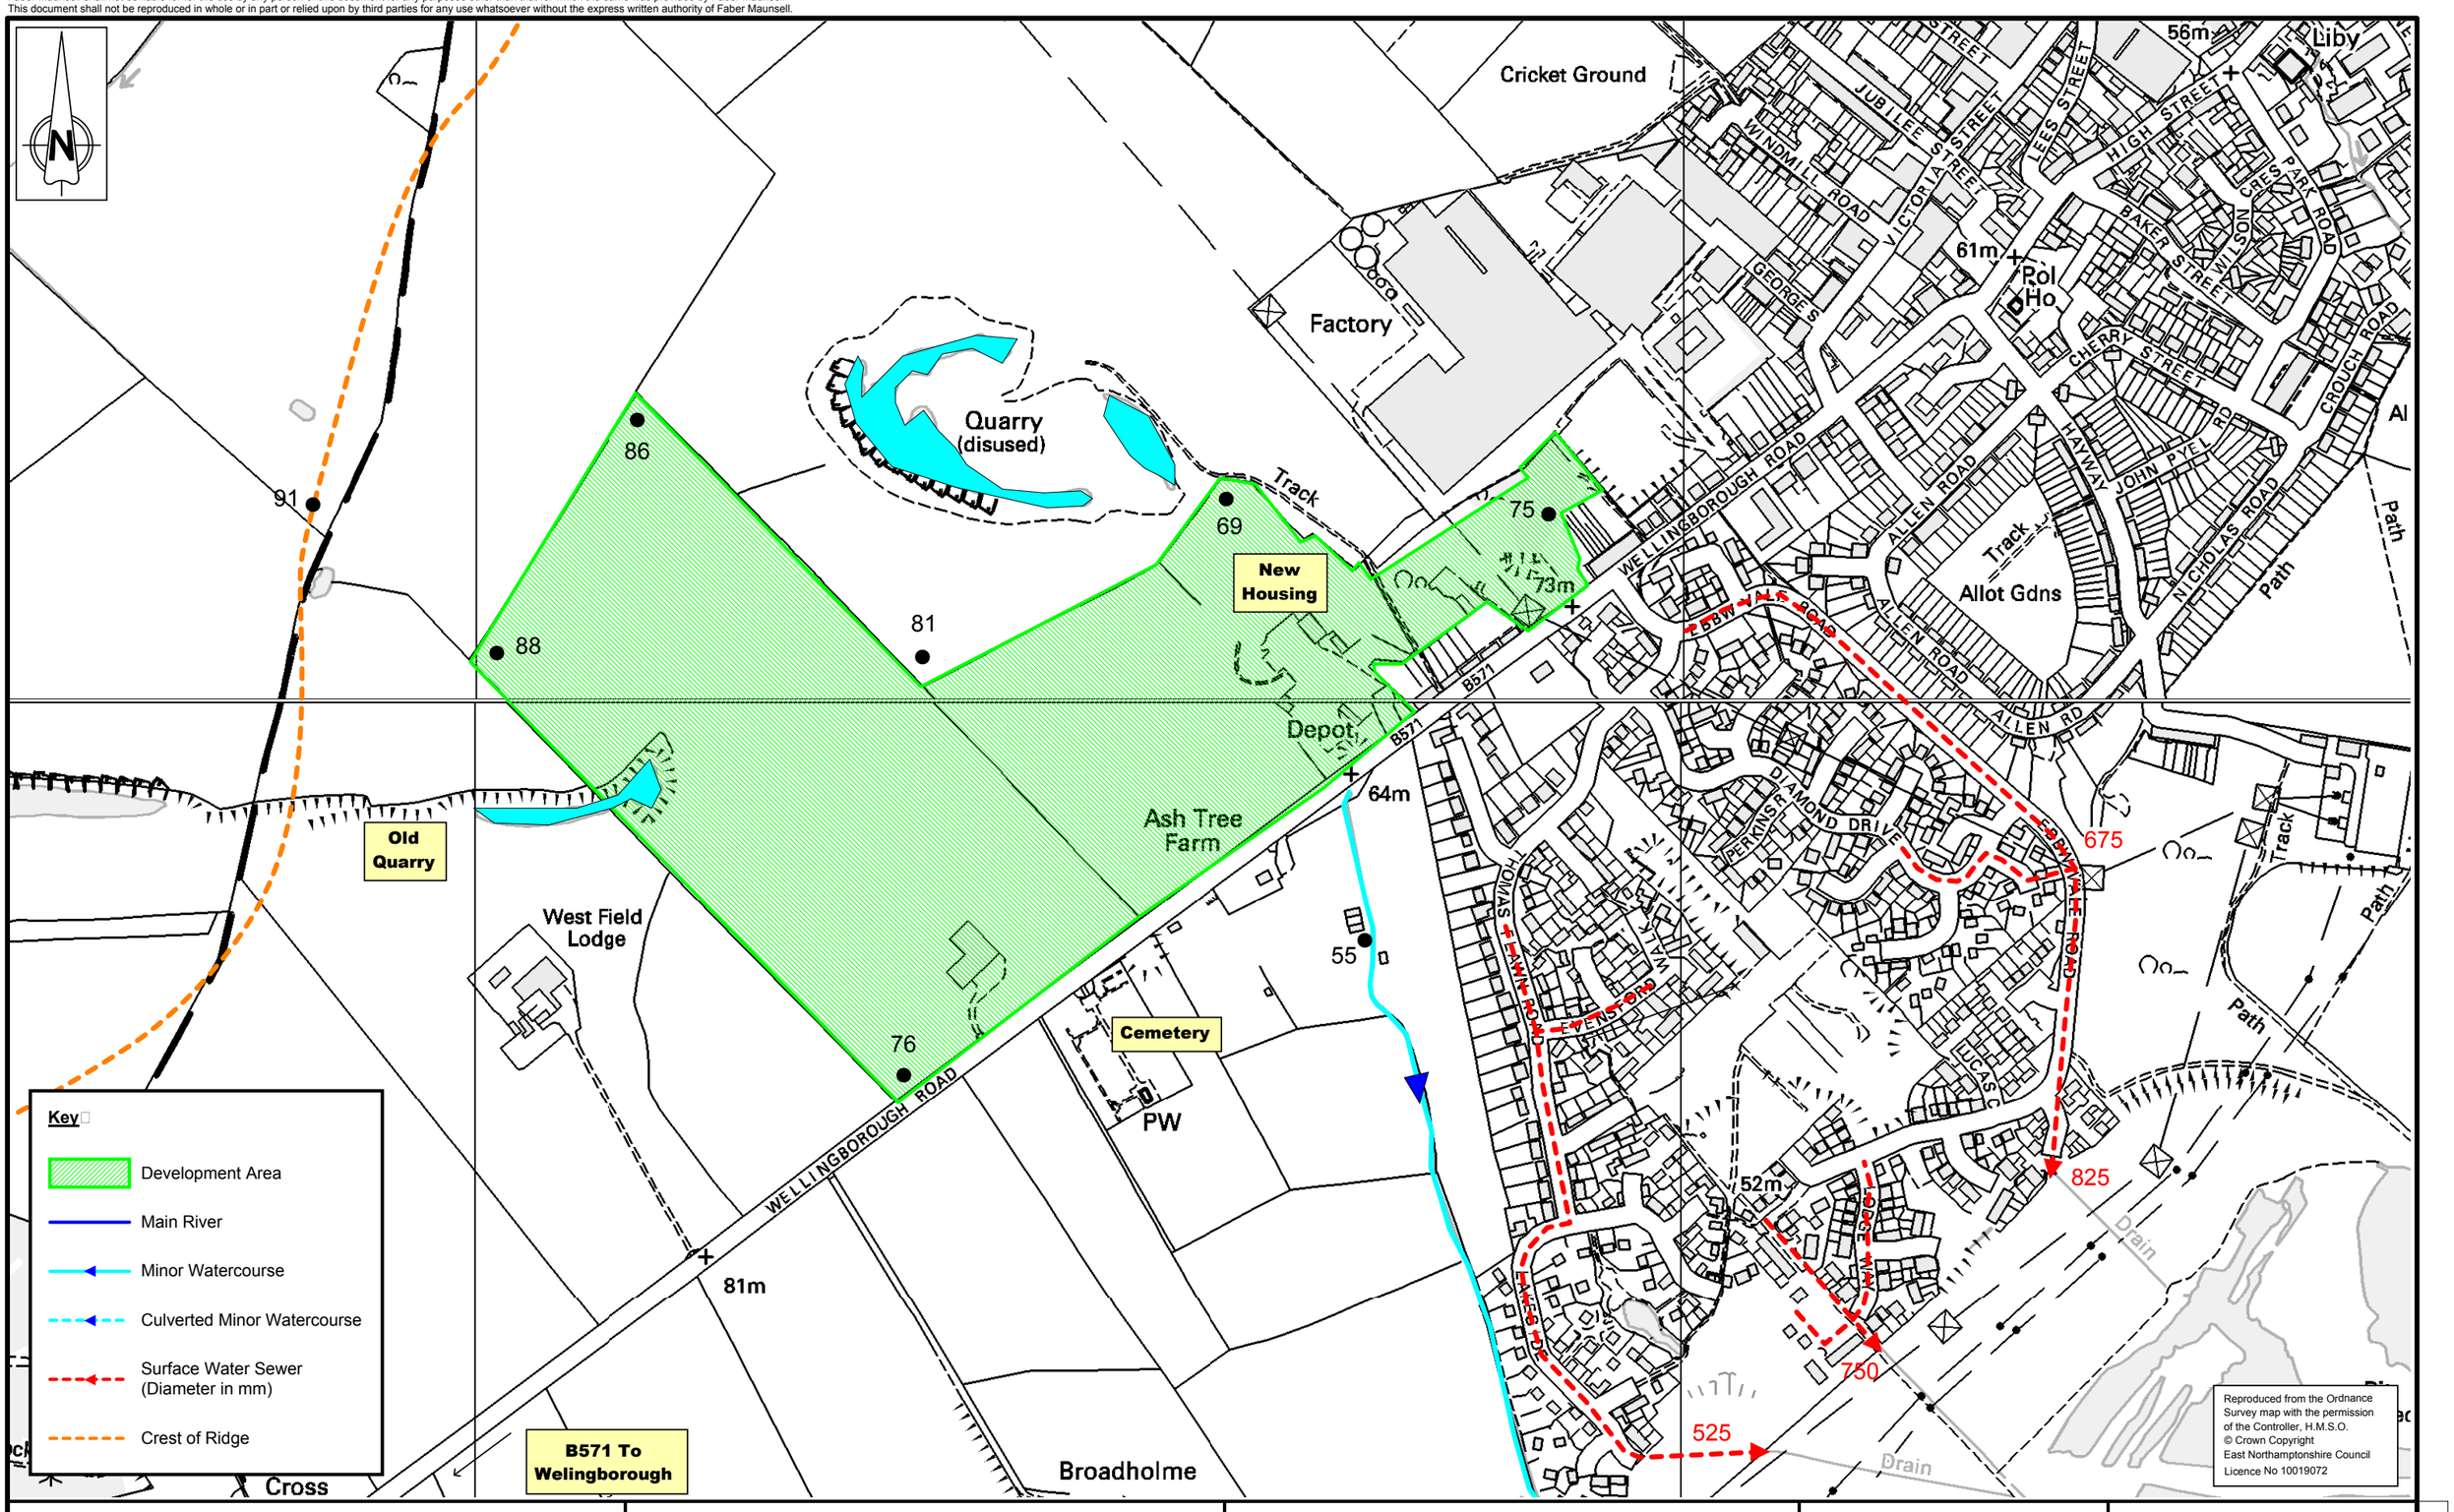

Client: EAST NORTHAMPTONSHIRE COUNCIL	Title: FIGURE 7.8 STUDY AREA SITE PLAN - IRTHLINGBOROUGH SOUTH WEST	FABER MAUNSELL | AECOM 1 The Forum, Minerva Business Park, Lynch Wood, Peterborough, PE2 6FT Tel: +44 (0) 1733 391 456 Fax: +44 (0) 1733 391 139 www.fabermaunsell.com	Design: Barry Barton; CAD: Stephen Wright Chk'd: .; App'd: . Date: August 2006; Scale: 1 : 5 000 No. 44807 / IPER / 007.8; Rev: 00
Project: STRATEGIC FLOOD RISK ASSESSMENT			cm; A3